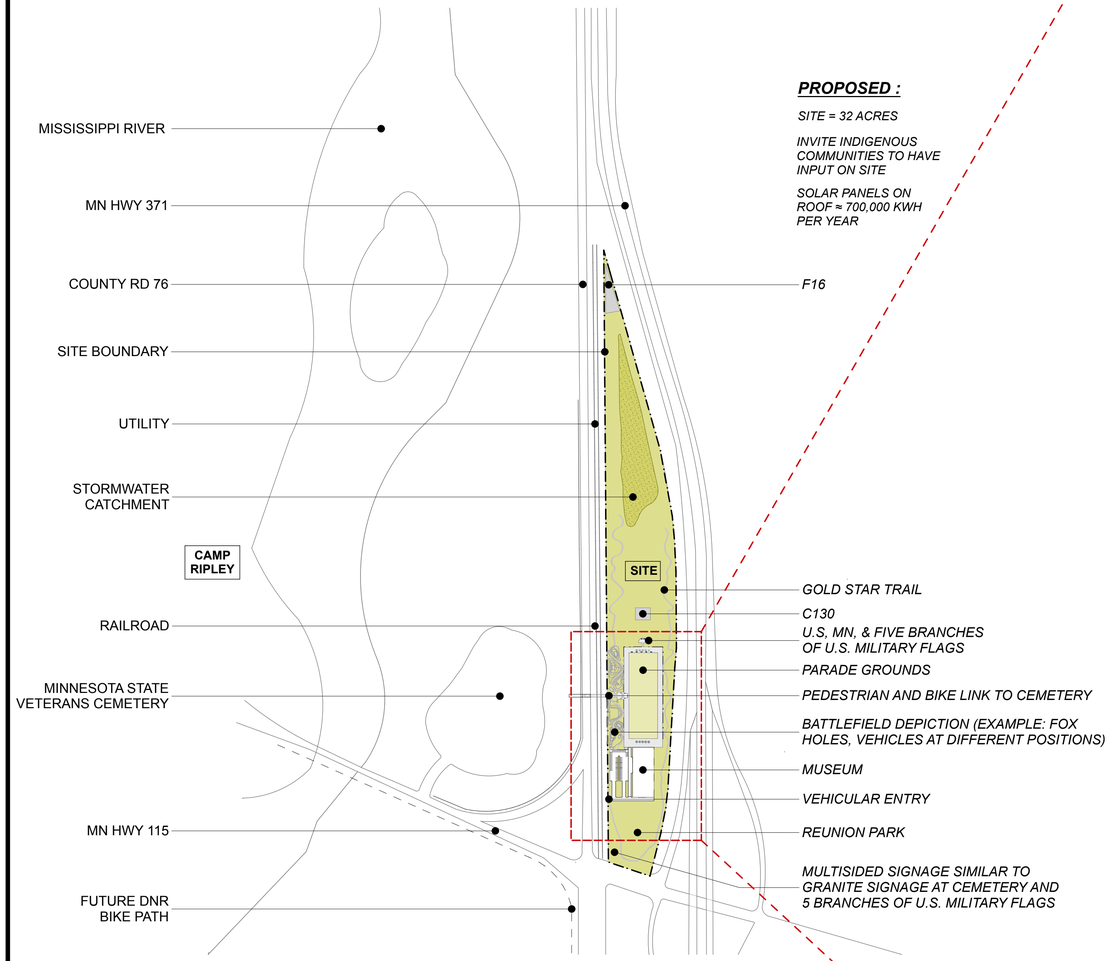

1 KEY PLAN
SCALE: 1" =500'

PROPOSED :

SITE = 32 ACRES

INVITE INDIGENOUS COMMUNITIES TO HAVE INPUT ON SITE

SOLAR PANELS ON ROOF ≈ 700,000 KWH PER YEAR

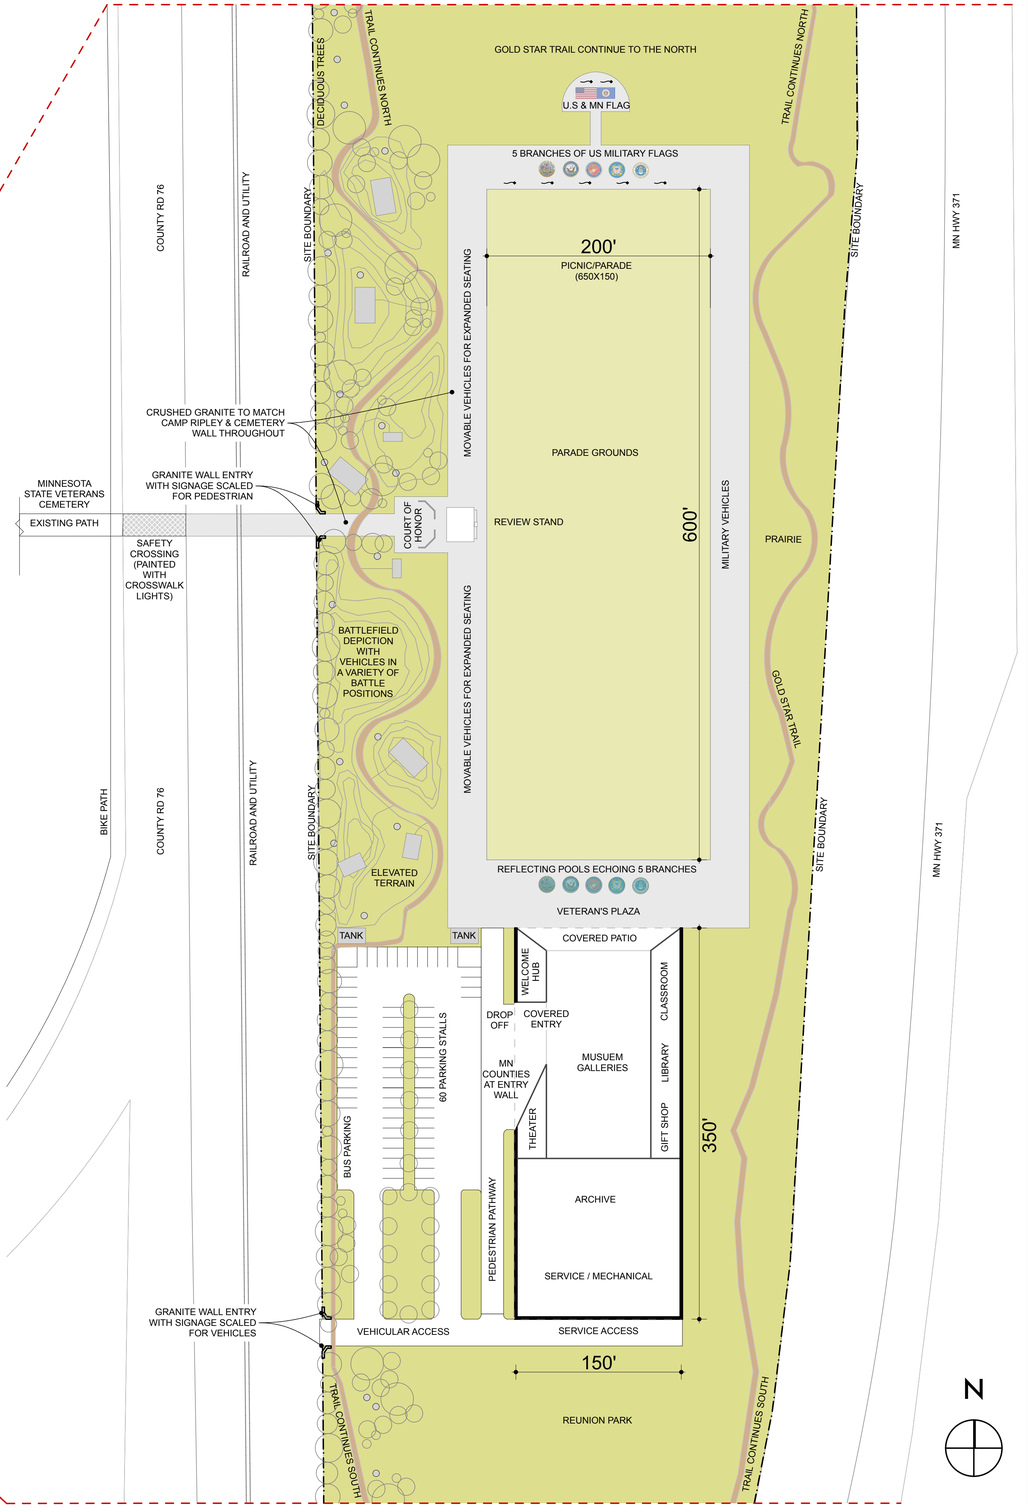

2 SITE PLAN
SCALE: 1/64" = 1'-0"

LOCUS ARCHITECTURE
LOCUS ARCHITECTURE, LTD.
4453 NICOLET AVE
MINNEAPOLIS, MN 55419
612.706.5600
WWW.LOCUSARCHITECTURE.COM

Minnesota Military Museum Conceptual Direction

NOT FOR CONSTRUCTION

2/10/20

MARK	DATE	DESCRIPTION

COPYRIGHT 2020 Locus Architecture, Ltd.

SHEET TITLE

SITE PLAN

A-102

/Volumes/Server/LocusFiles/Projects/Minnesota Military Museum/Archicad/MINNESOTA MILITARY MUSEUM .pln